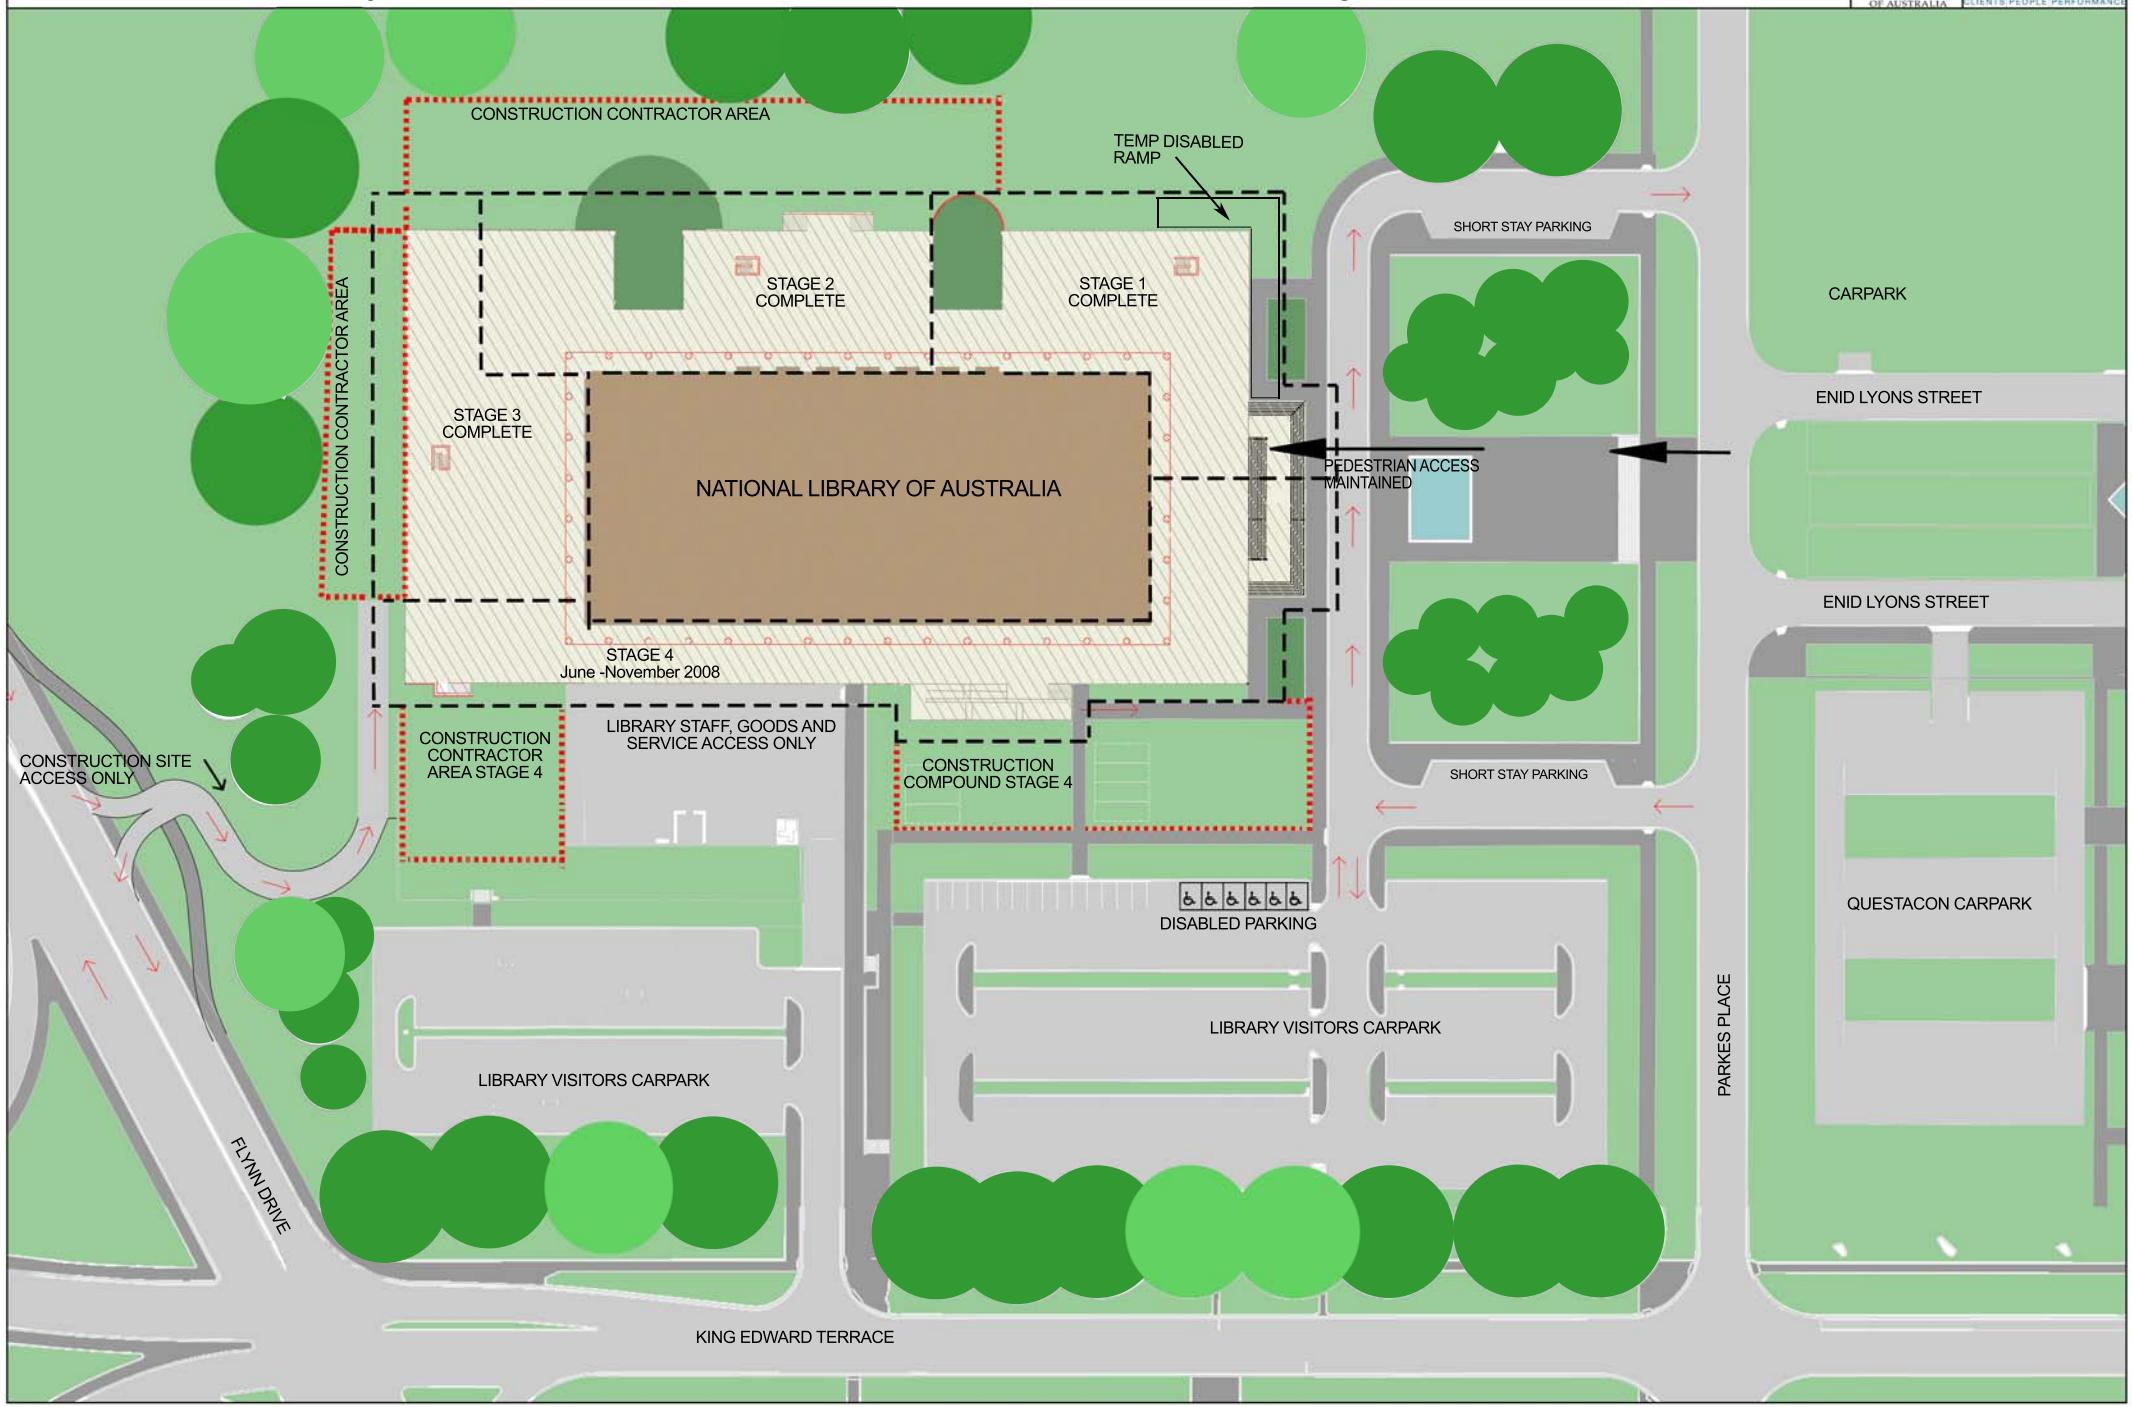National Library of Australia - Podium Refurbishment Project - Site Works Plan